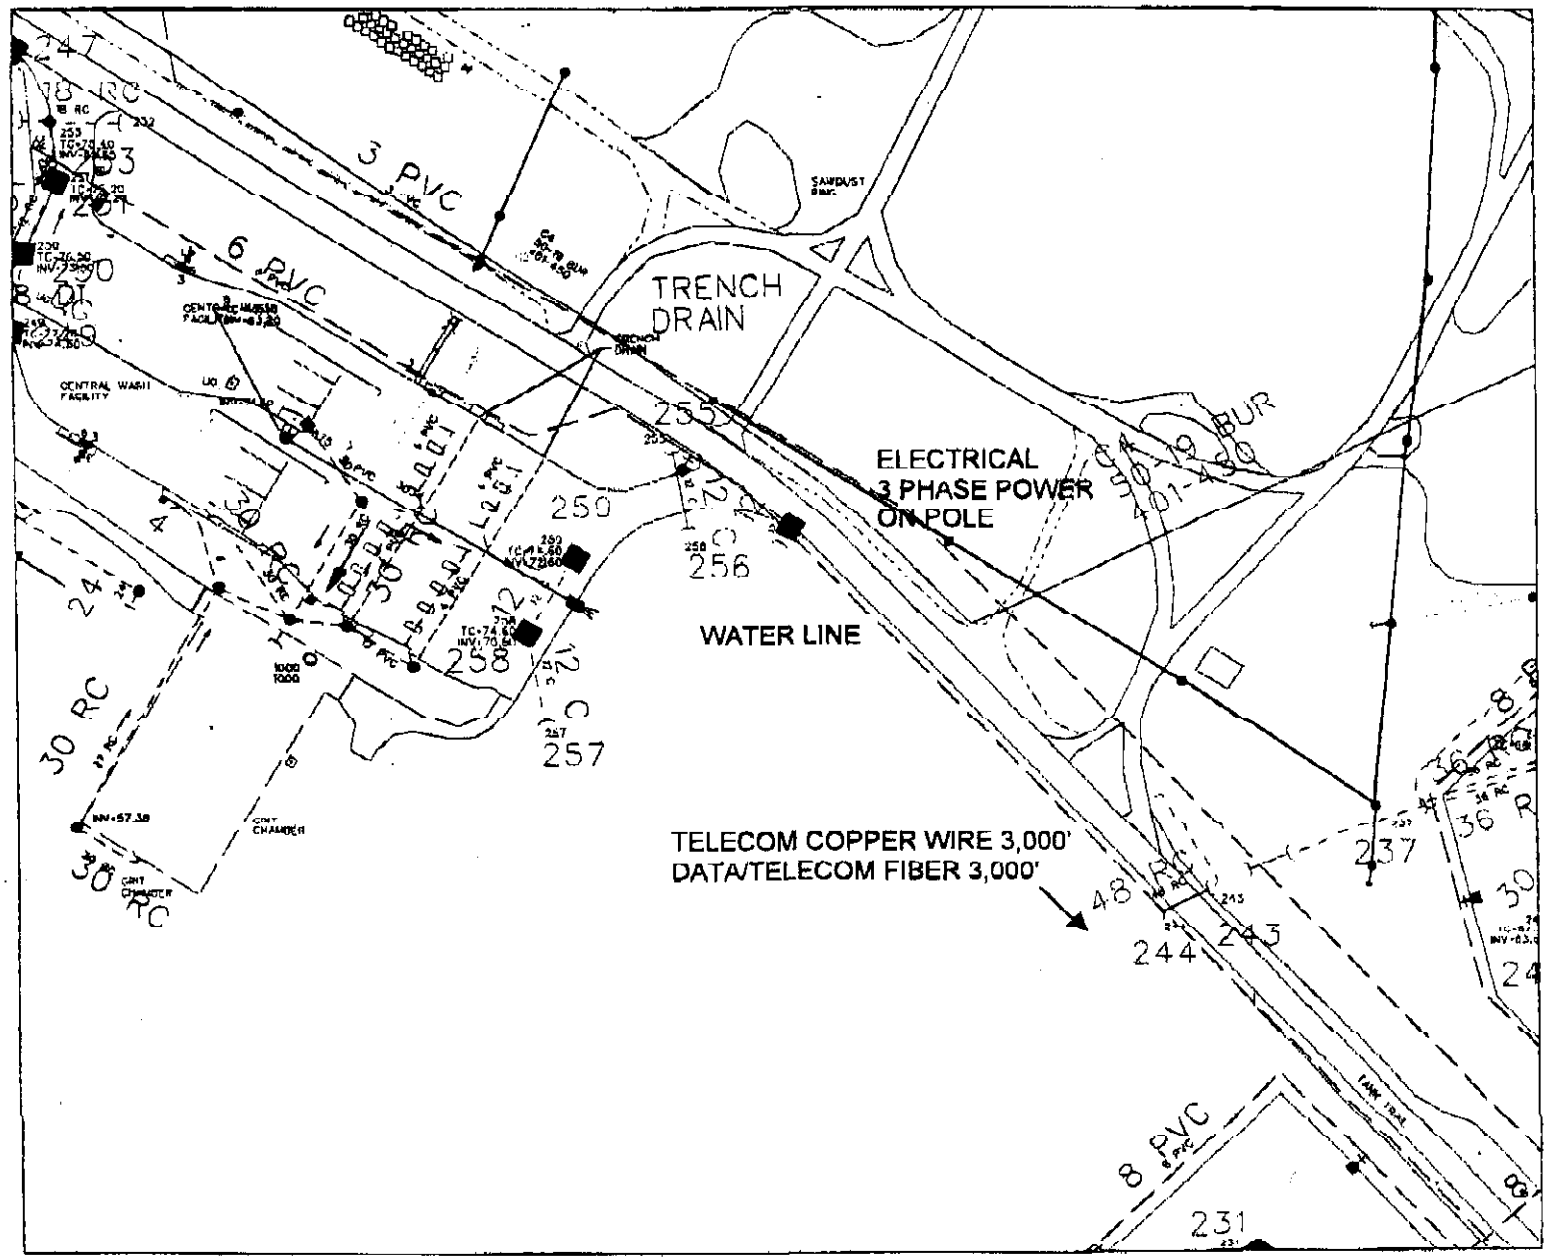

C:\STEWARTGIS\dgn\master.dgn Aug. 16, 2000 13:39:23

NOTE ON TELECOM: INSTALLATION WILL RUN LINES PARALLEL TO TANK TRAIL TO LEASED PROPERTY LINE.